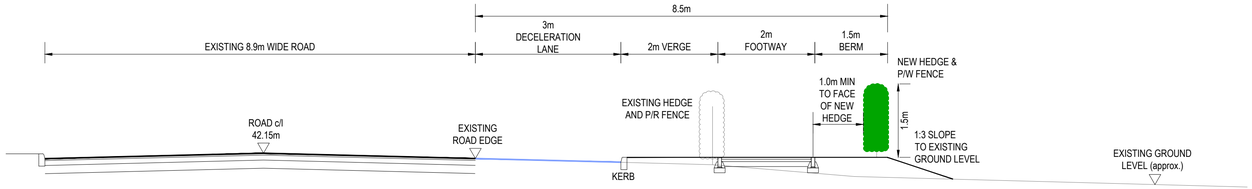

SECTION A-A
NOT TO SCALE

PROPOSED ROAD GEOMETRY AND MARKINGS
(NOT TO SCALE)

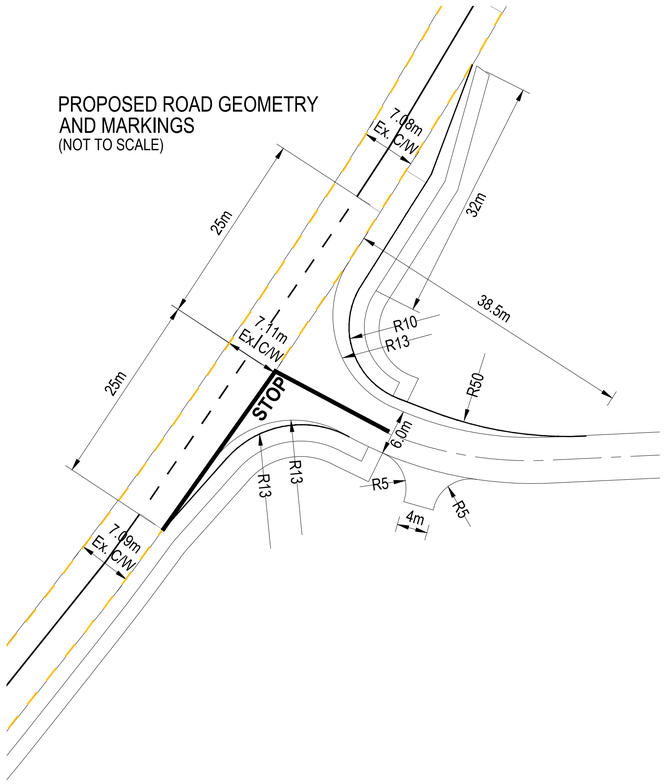

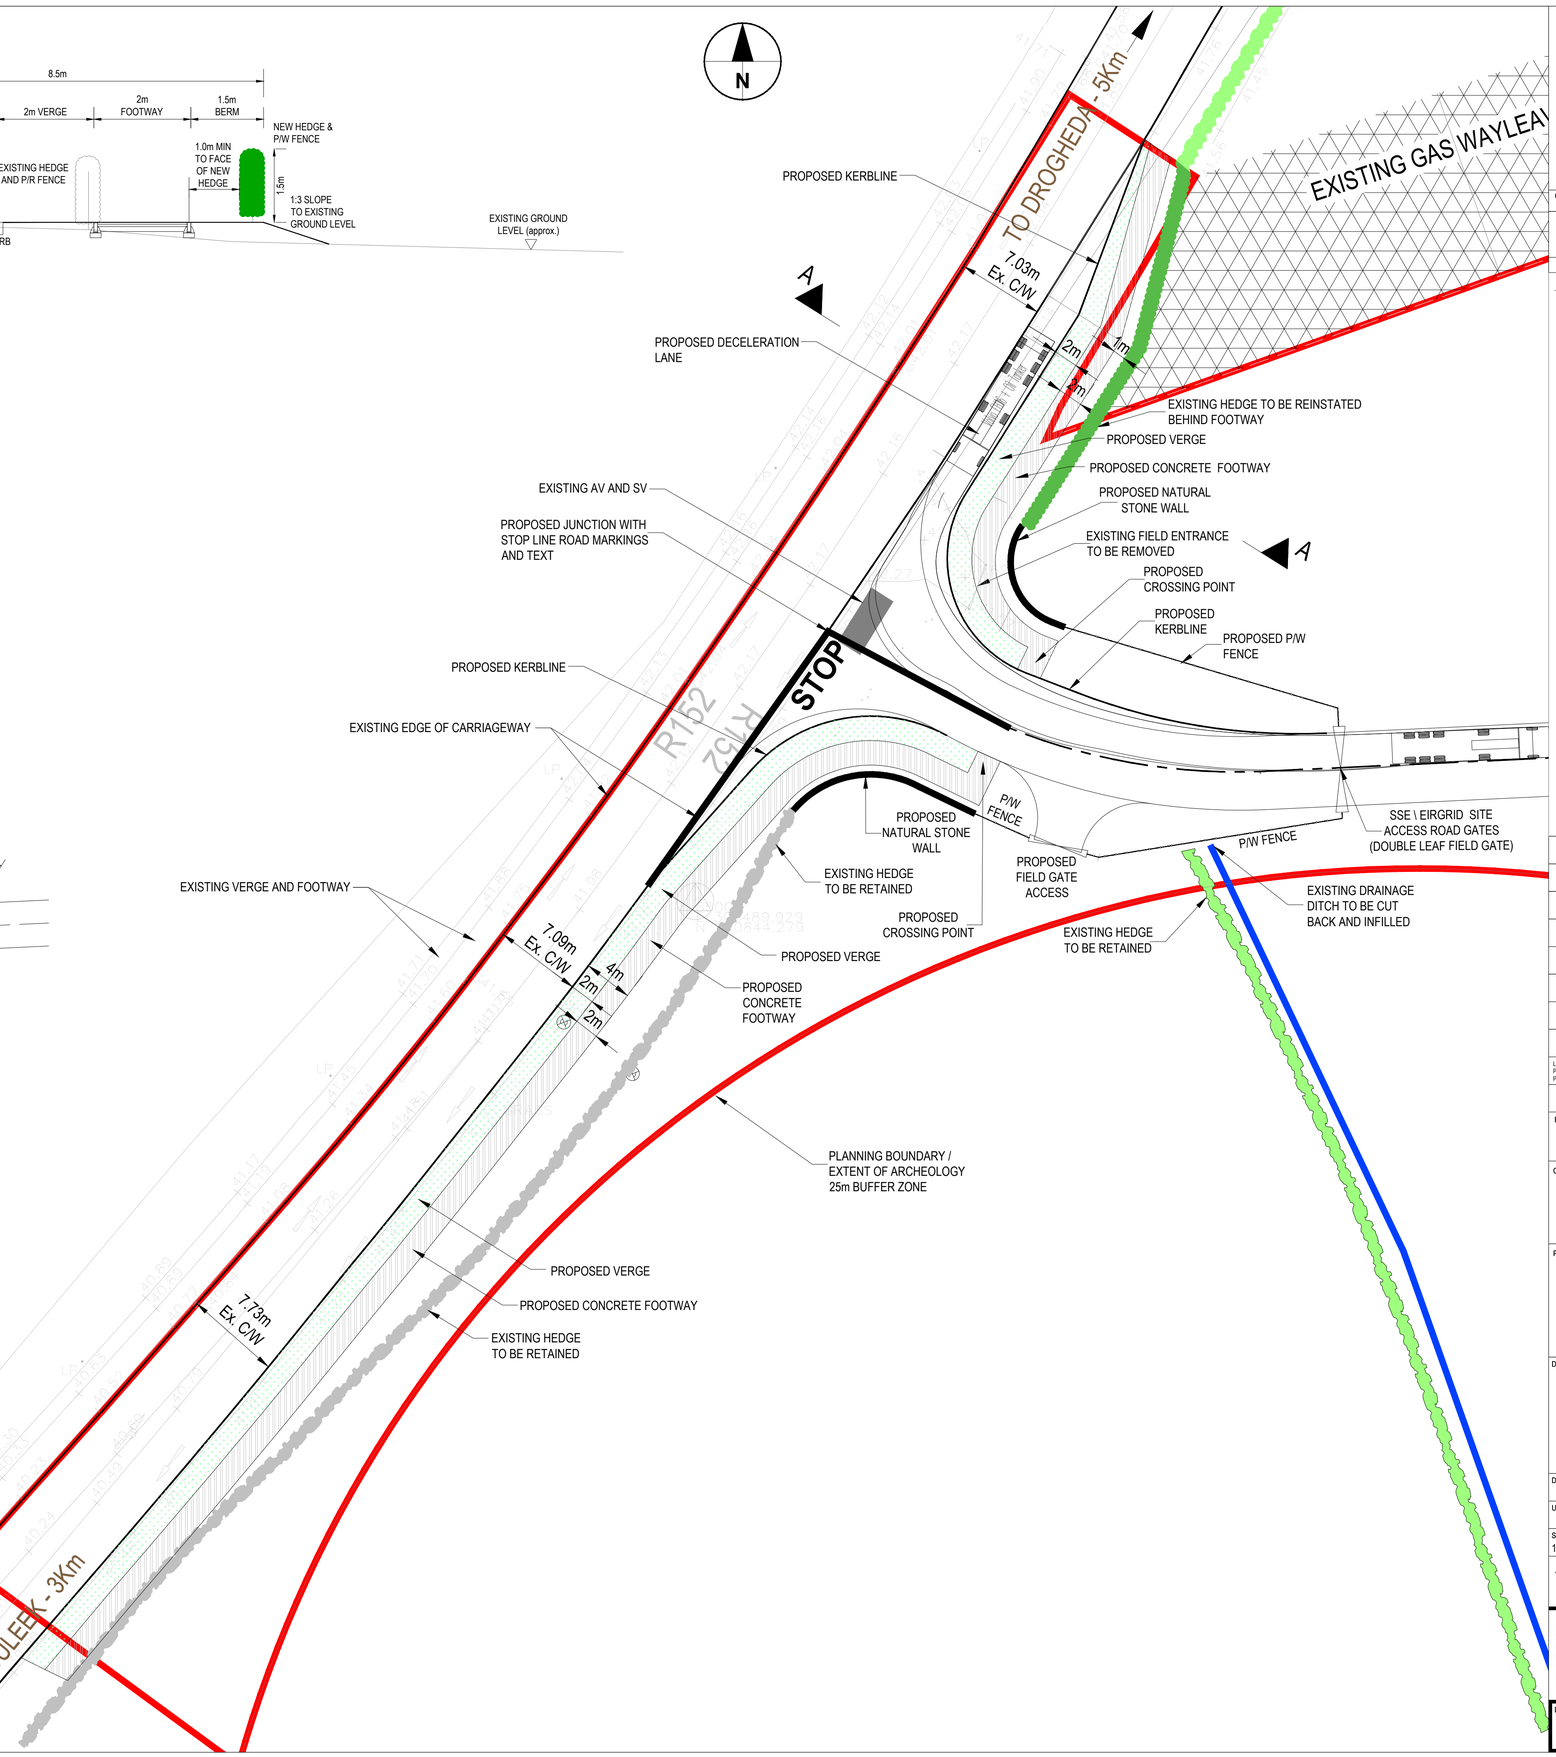

CONSTRUCTION RISKS	MAINTENANCE / CLEANING RISK	DEMOLITION RISKS

In addition to the hazard/risks normally associated with the types of work detailed on this drawing take note of above.
It is assumed that all works on this drawing will be carried out by a competent contractor working, where appropriate, to an appropriate method statement.

SAFETY, HEALTH AND ENVIRONMENTAL INFORMATION BOX

TRACKED VEHICLE

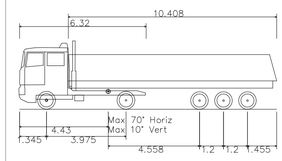

Volvo FH16 + Oil Tanker
Overall Length
Overall Width
Overall Body Height
Min Body Ground Clearance
Max Track Width
Lock to lock time
Kerb to Kerb Turning Radius

LEGEND

- PROPOSED PLANNING BOUNDARY (AREA 108649m2 / 10.87Ha)
- PROPOSED NATURAL STONE WALL
- PROPOSED GRASS VERGE
- PROPOSED CONCRETE FOOTWAY
- EXISTING HEDGE TO BE REINSTATED BEHIND FOOTWAY

Revision Details	By / Check	Date	Suffix
LEGEND ADDED. PLANNING BOUNDARY ADDED. PROJECT TITLE AMENDED.	EP CGY	29.01.19	A

Purpose of issue
PLANNING

Client
SSE GENERATION IRELAND LTD

Project Title
PROPOSED 110kV TRANSMISSION SUBSTATION

Drawing Title
PROPOSED SITE ACCESS

Designed	Drawn	Checked	Approved	Date
	GMcE	CGY	CGY	NOV'18

URS Internal Project No.	Suitability
Scale @ A1: 1:250	Zone / Mileage

This document has been prepared in accordance with the scope of AECOM' appointment with its client and is subject to the terms of that appointment. AECOM accepts no liability for any use of this document other than by its client and only for the purposes for which it was prepared and provided. Only written dimensions shall be used.
© AECOM

AECOM
97 HAYMARKET TERRACE
EDINBURGH
EH12 5HD
TEL 0131-347-1100
FAX 0131-347-1101
www.aecom.com

Drawing Number	Rev
60581192/0807	A