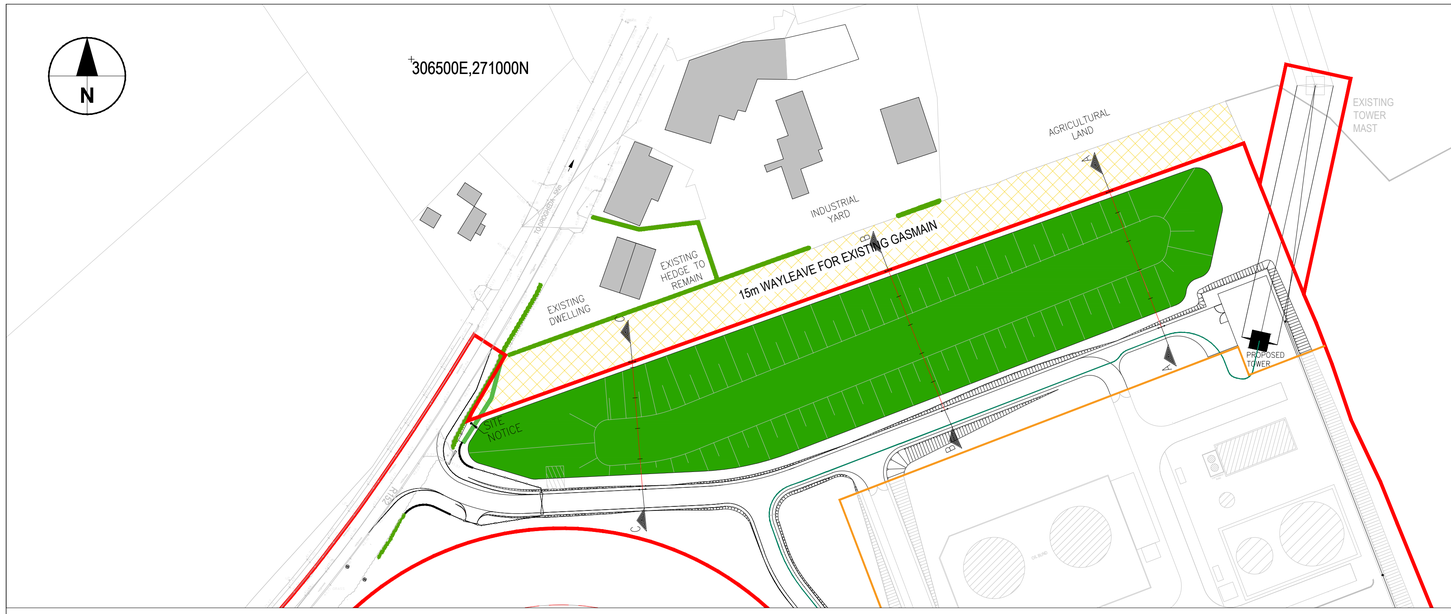

PLAN
SCALE 1:1000

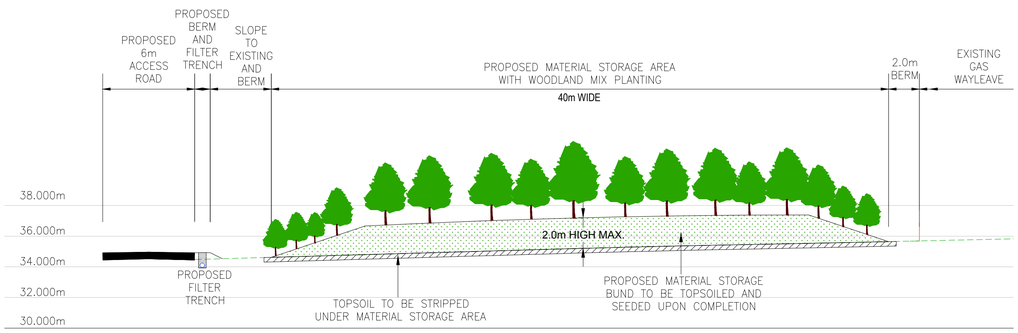

SECTION A–A
SCALE 1:200

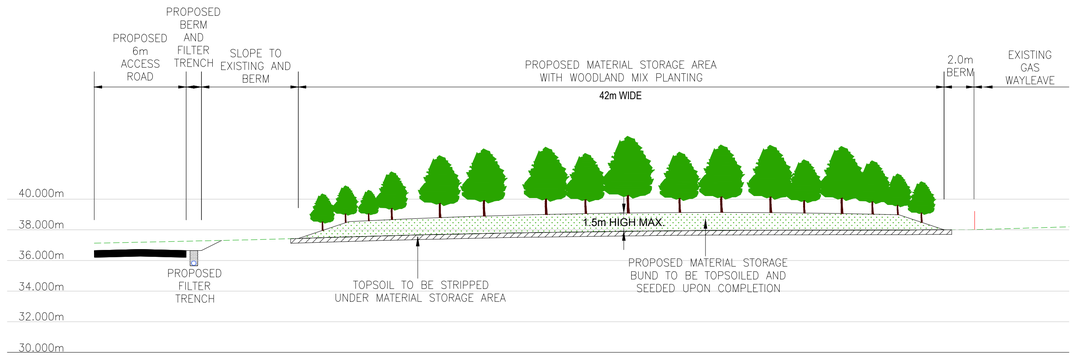

SECTION B–B
SCALE 1:200

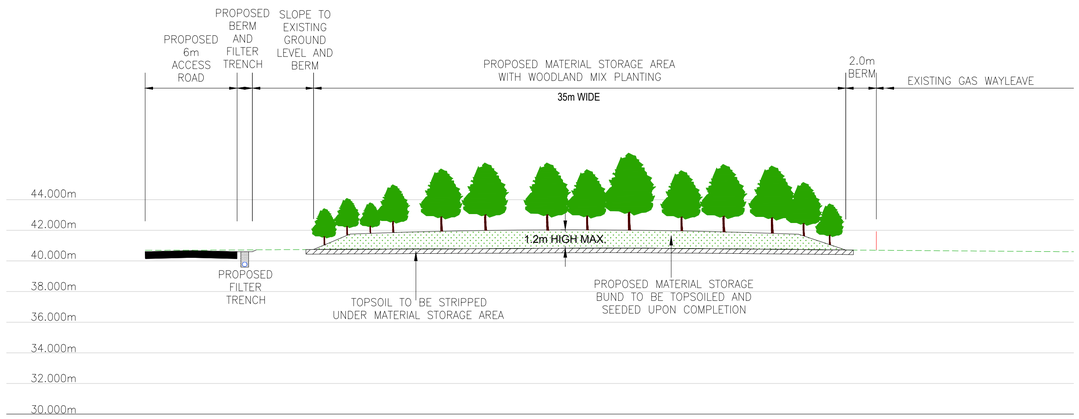

SECTION C–C
SCALE 1:200

0 25 50 m
1:1000

0 5 10 m
1:200

CONSTRUCTION RISKS	MAINTENANCE / CLEANING RISK	DEMOLITION RISKS

In addition to the hazard/risks normaly associated with the types of work detailed on this drawing take note of above.
It is assumed that all works on this drawing will be carried out by a competent contractor working, where appropriate, to an appropriate method statement.

SAFETY, HEALTH AND ENVIRONMENTAL INFORMATION BOX

- PROPOSED PLANNING BOUNDARY (AREA 108,649m2 / 10.87Ha)
- EXTENT OF AN BORD PLEANÁLA PLANNING APPLICATION (AREA 56,289m2 / 5.62Ha)
- PROPOSED MATERIAL STORAGE AREA WITH WOODLAND MIX PLANTING
- 15m WAYLEAVE FOR EXISTING GAS MAIN
- HEDGING AND EXISTING TREES

Revision Details	By / Check	Date	Suffix
DRAWING TITLE AMENDED WIDTH ADDED FOR MOUNDING	EP / CGY	04.02.19	A

Purpose of issue
PLANNING

Client
SSE GENERATION IRELAND LTD

Project Title
PROPOSED 110kV TRANSMISSION SUBSTATION

Drawing Title
PROPOSED LANDSCAPED BERM (NORTH) / MATERIAL STORAGE

Designed	Drawn	Checked	Approved	Date
	GMcE	CGY	CGY	DEC'18

URS Internal Project No.
Suitability
Scale @ A1: 1:1000
Zone / Mileage

This document has been prepared in accordance with the scope of AECOM's appointment with its client and is subject to the terms of that appointment. AECOM accepts no liability for any use of this document other than by its client and only for the purposes for which it was prepared and provided. Only written dimensions shall be used.
© AECOM

AECOM
97 HAYMARKET TERRACE
EDINBURGH
EH12 5HD
TEL 0131-347-1100
FAX 0131-347-1101
www.aecom.com

Drawing Number: 60581192/0819
Rev: A